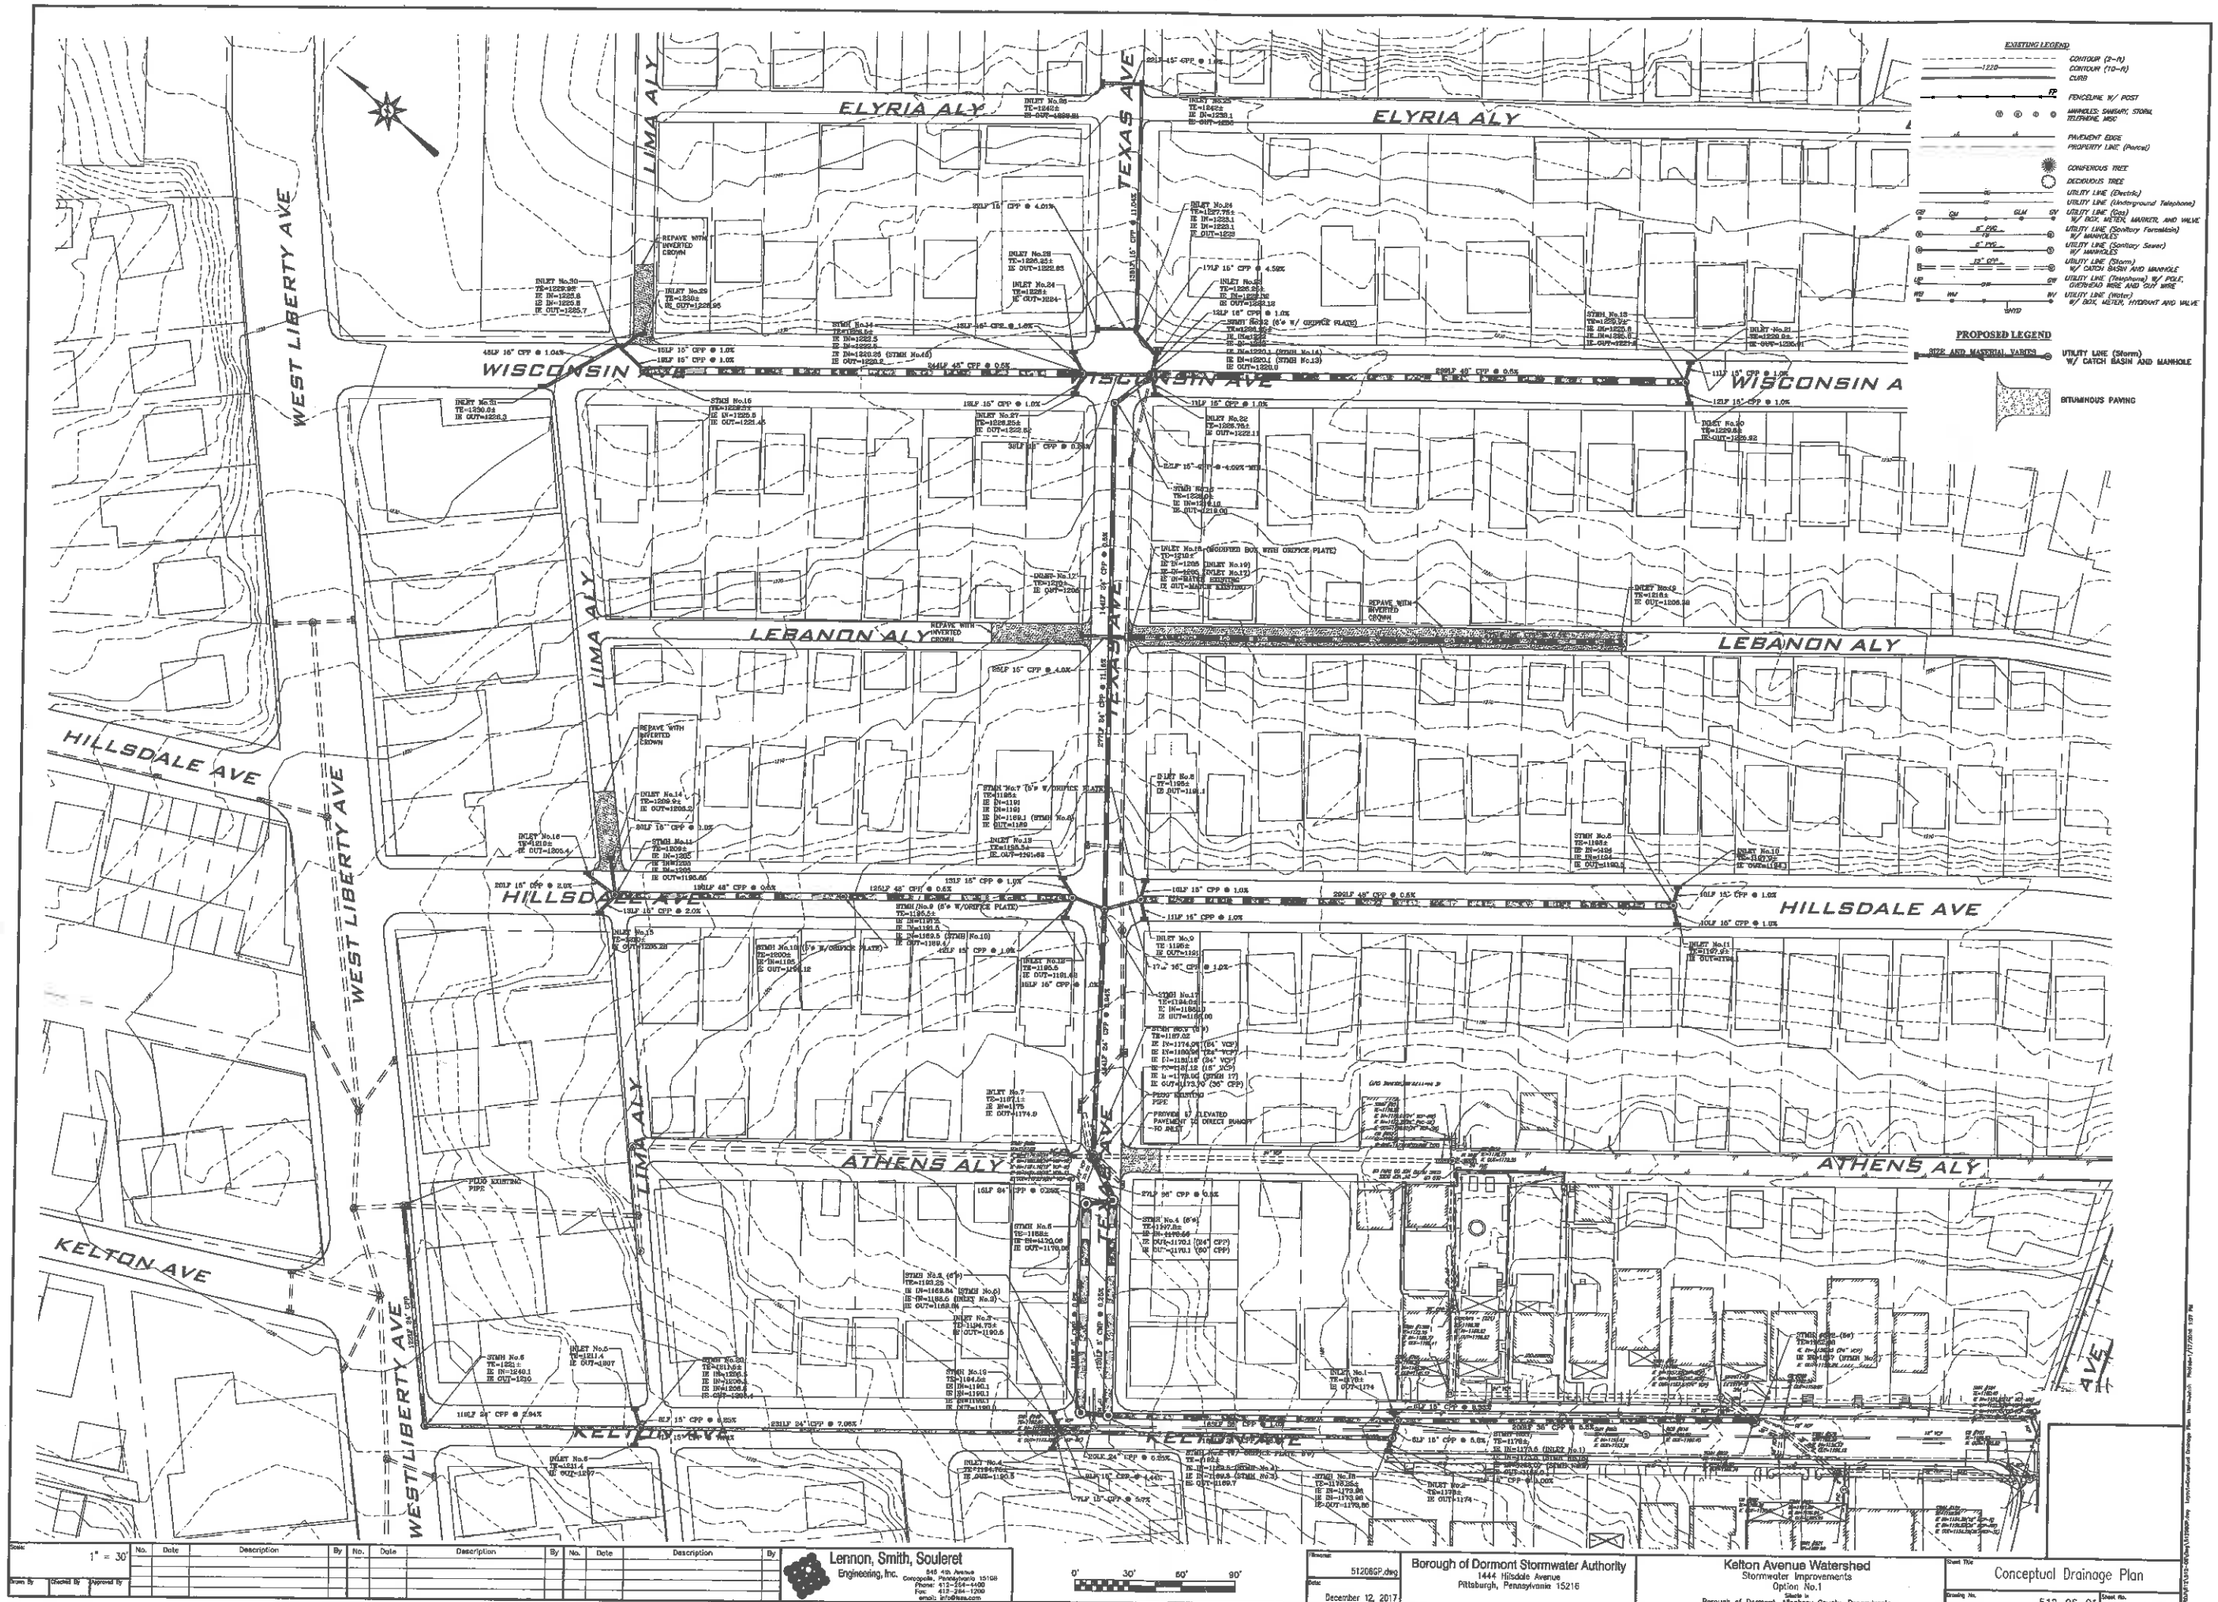

Scale	1" = 30'	No.	Date	Description	By	No.	Date	Description	By	No.	Date	Description	By
Drawn By	Checked By	Approved By											

Lennon, Smith, Souleret Engineering, Inc.
545 4th Avenue
Coraopolis, Pennsylvania 15108
Phone: 412-264-4400
Fax: 412-264-1200
email: info@lsse.com

0' 30' 60' 90'

Filename: 51206GP.dwg
Date: December 12, 2017

Borough of Dormont Stormwater Authority
1444 Hillsdale Avenue
Pittsburgh, Pennsylvania 15216

Kelton Avenue Watershed
Stormwater Improvements
Option No.1
Situate in
Borough of Dormont, Allegheny County, Pennsylvania

Sheet Title: Conceptual Drainage Plan

Drawing No. 512-06-01

Sheet No. 1 of 1